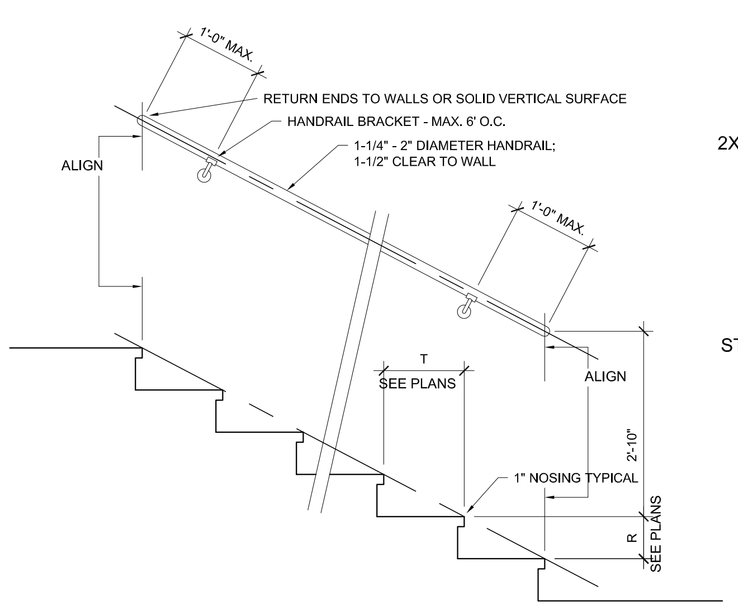

3 STAIR CONDITIONS

0 6" 1'0" 2'-0" 4'-0"

SCALE: 3/4" = 1'-0"

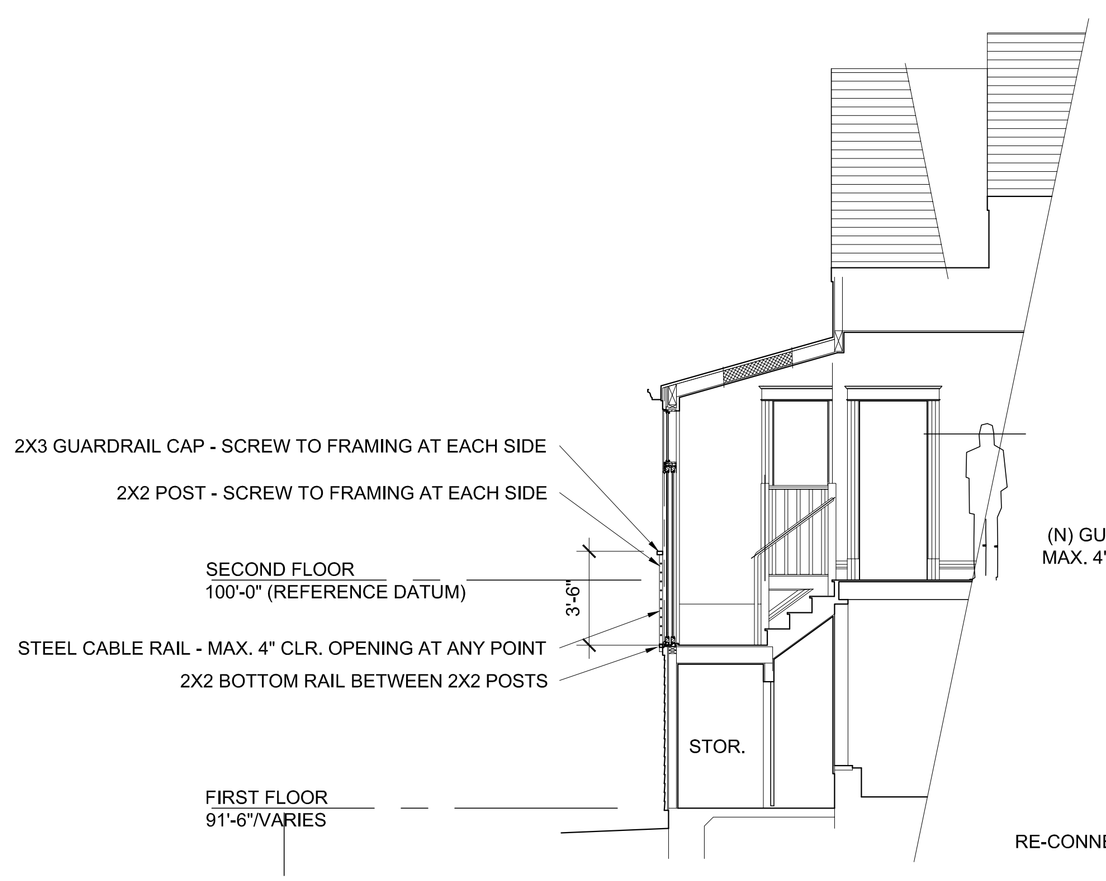

2 SECTION at STAIR - PROPOSED

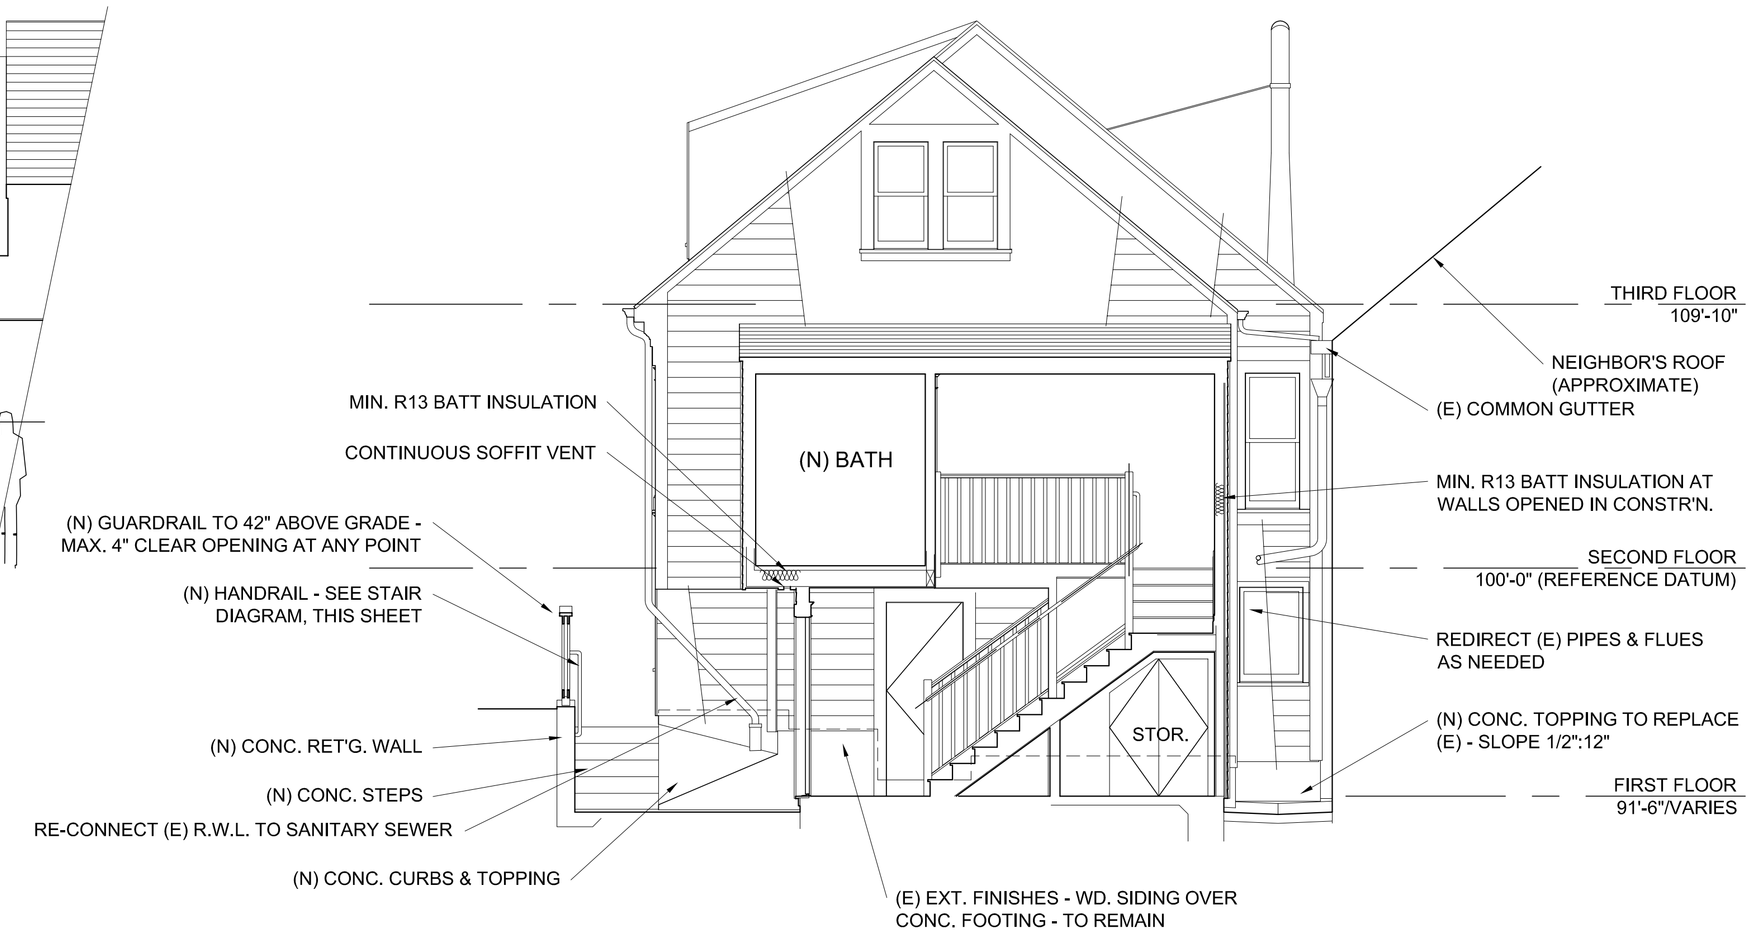

1 CROSS SECTION at STAIR - PROPOSED

0 1' 2' 4' 8'

SCALE: 1/4" = 1'-0"

SECTIONS - PROPOSED

EDW. LEE HAMMACK ARCHITECT
Ca. Reg. no. C-13839
3687 Folsom Street San Francisco Ca 94110 415.282.4428

INTERIOR REMODEL
NOE VALLEY
SAN FRANCISCO CALIFORNIA

DATE:
18 SEP. 2009
REVISIONS:

SHEET NO.
A3.4