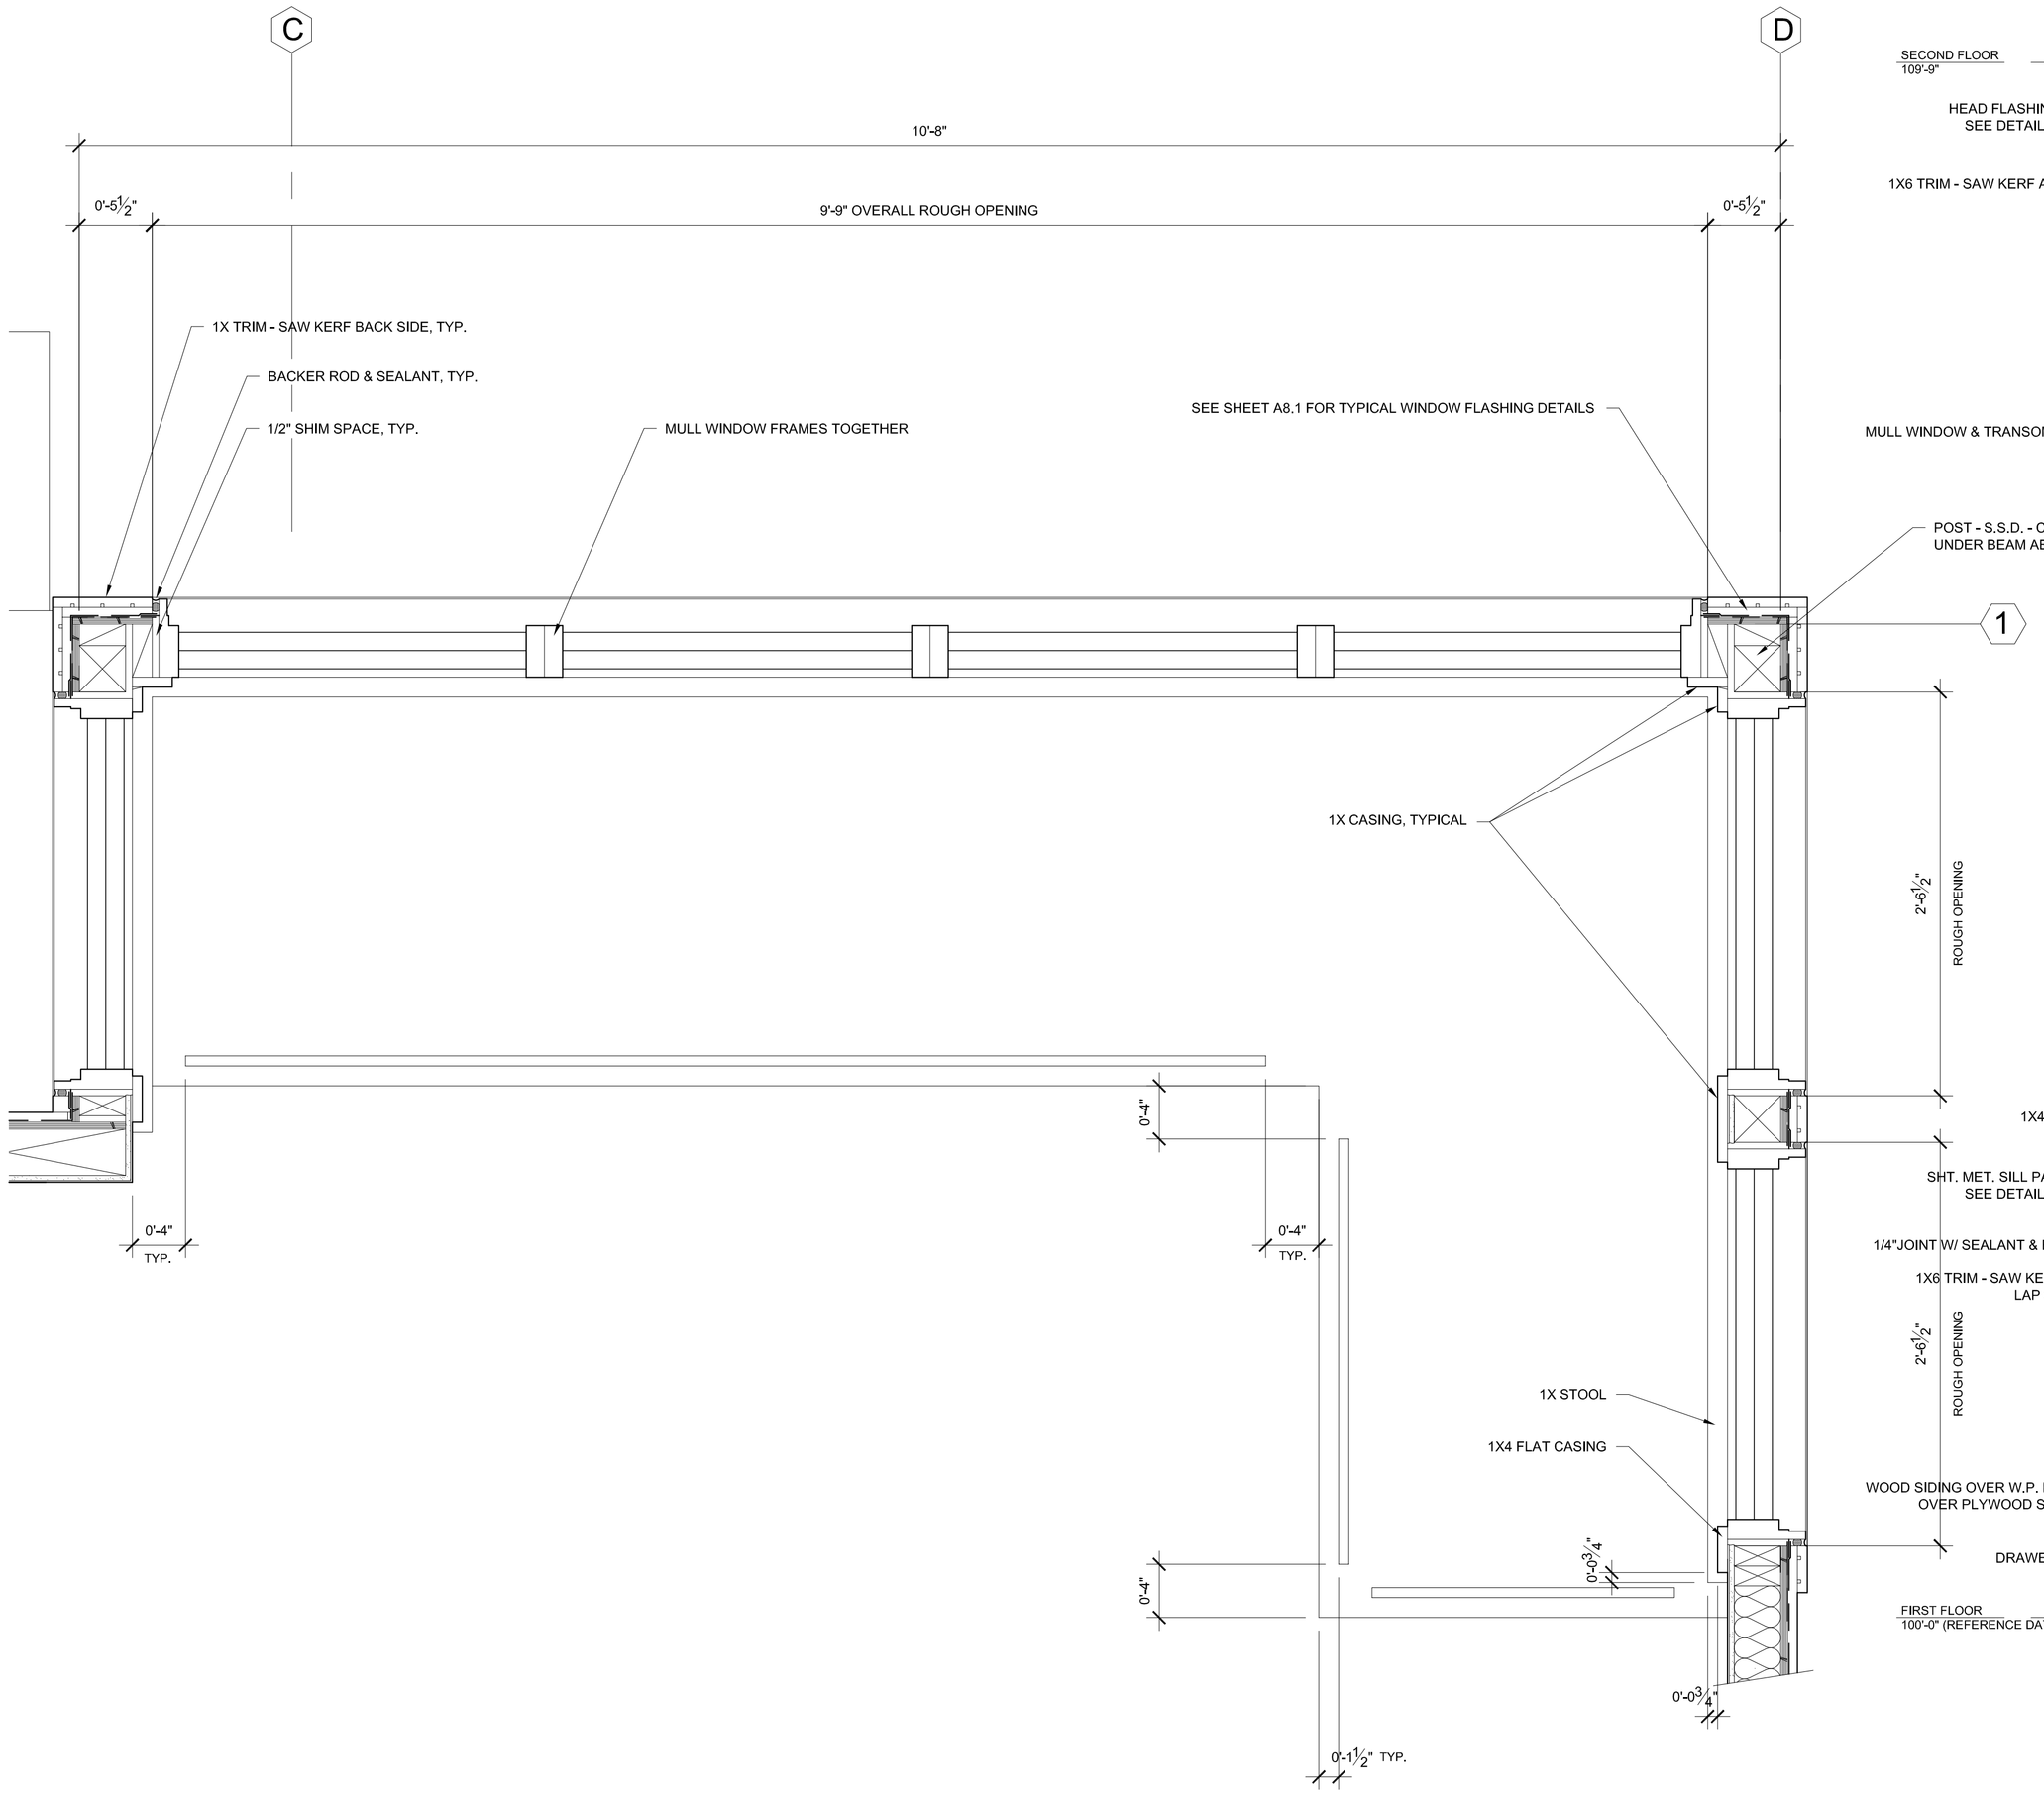

A PLAN

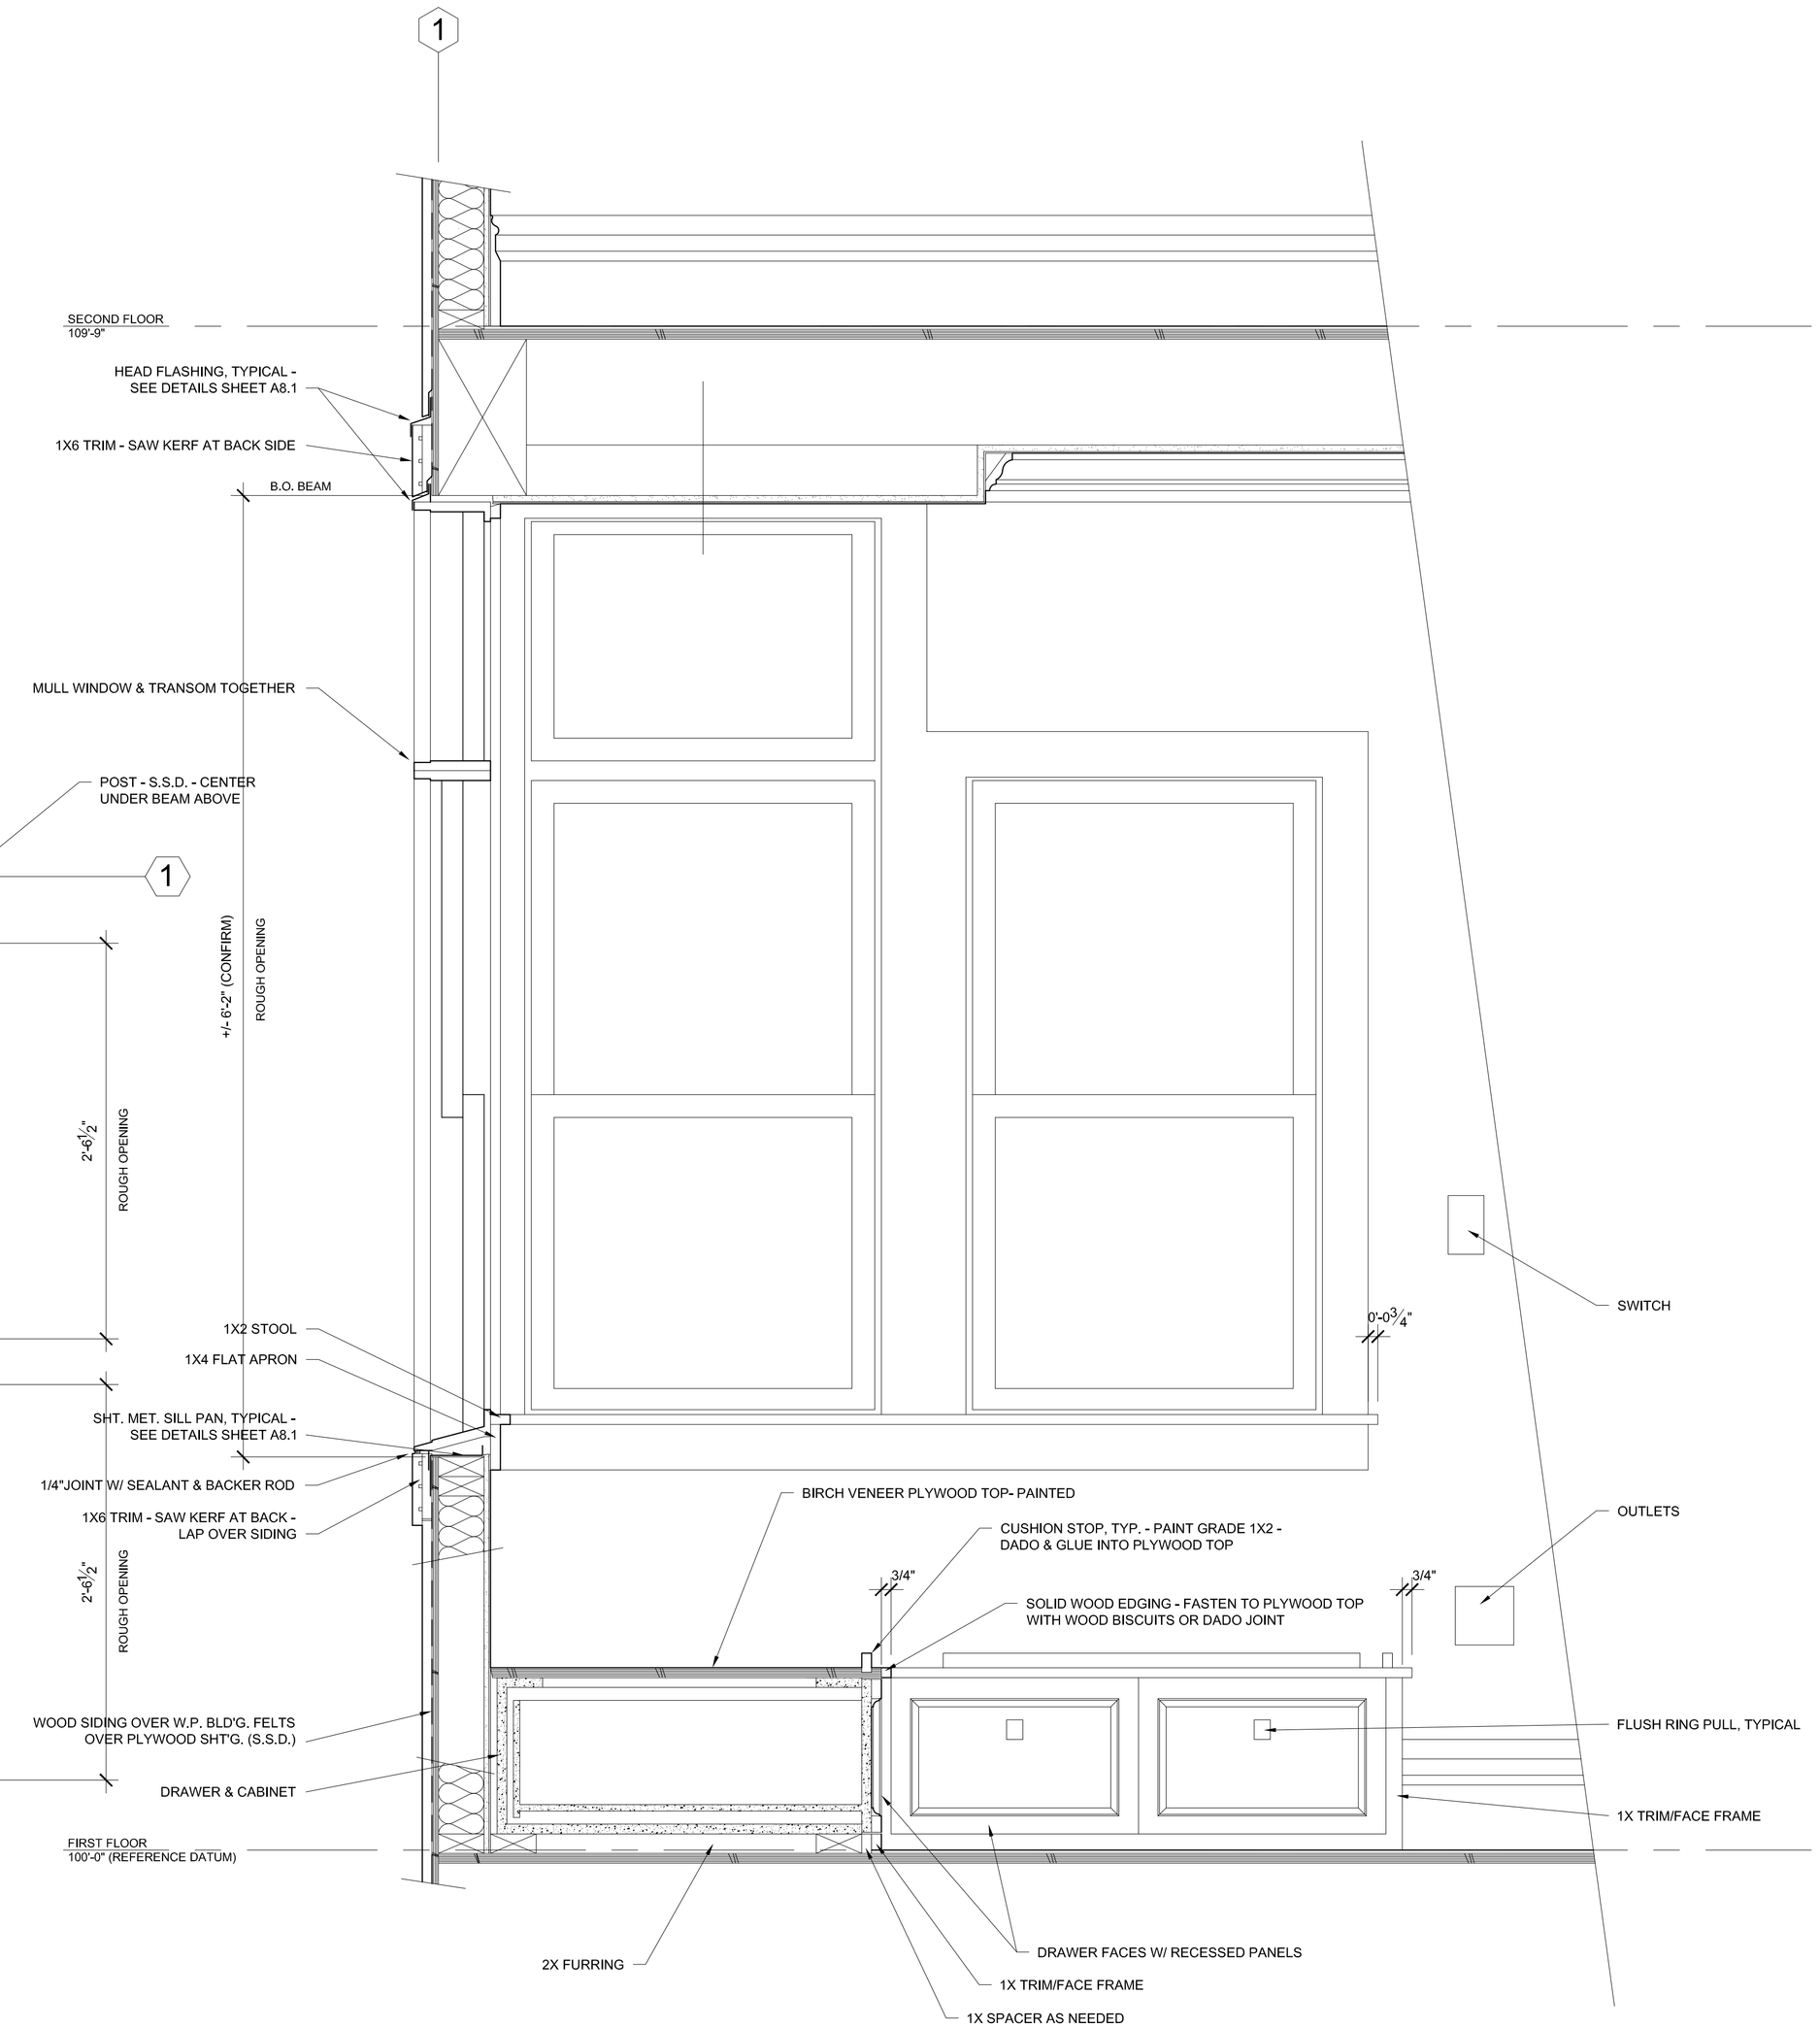

B SECTION

1

WINDOW SEAT

(PRIVATE) RESIDENCE

NOE VALLEY PROJECT - REMODEL & ADDITION

A8.3

SHEET NO.

CONSTRUCTION 16 AUG. 2007

0 3" 6" 1'-0" 2'-0"

SCALE: 1-1/2" = 1'-0"

EDW. LEE HAMMACK ARCHITECT
Ca. Reg. no. C-13890
3687 Folsom Street San Francisco CA 94110 415.282.4428